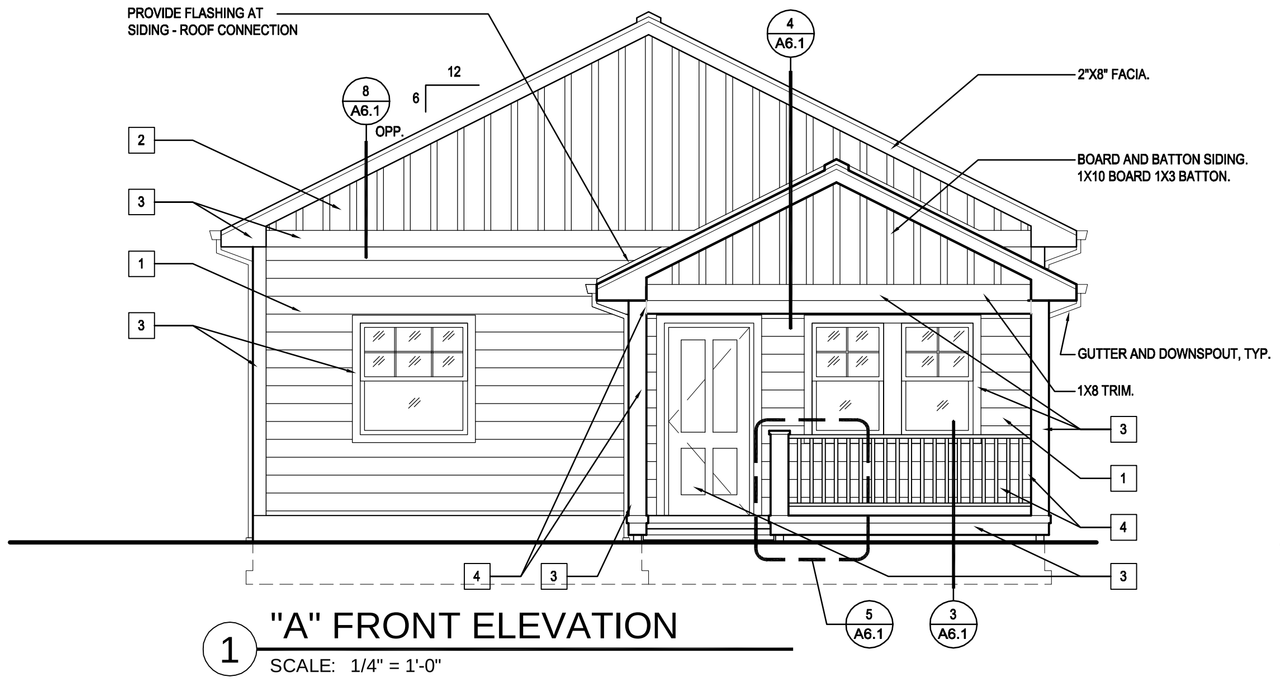

1 "A" FRONT ELEVATION

SCALE: 1/4" = 1'-0"

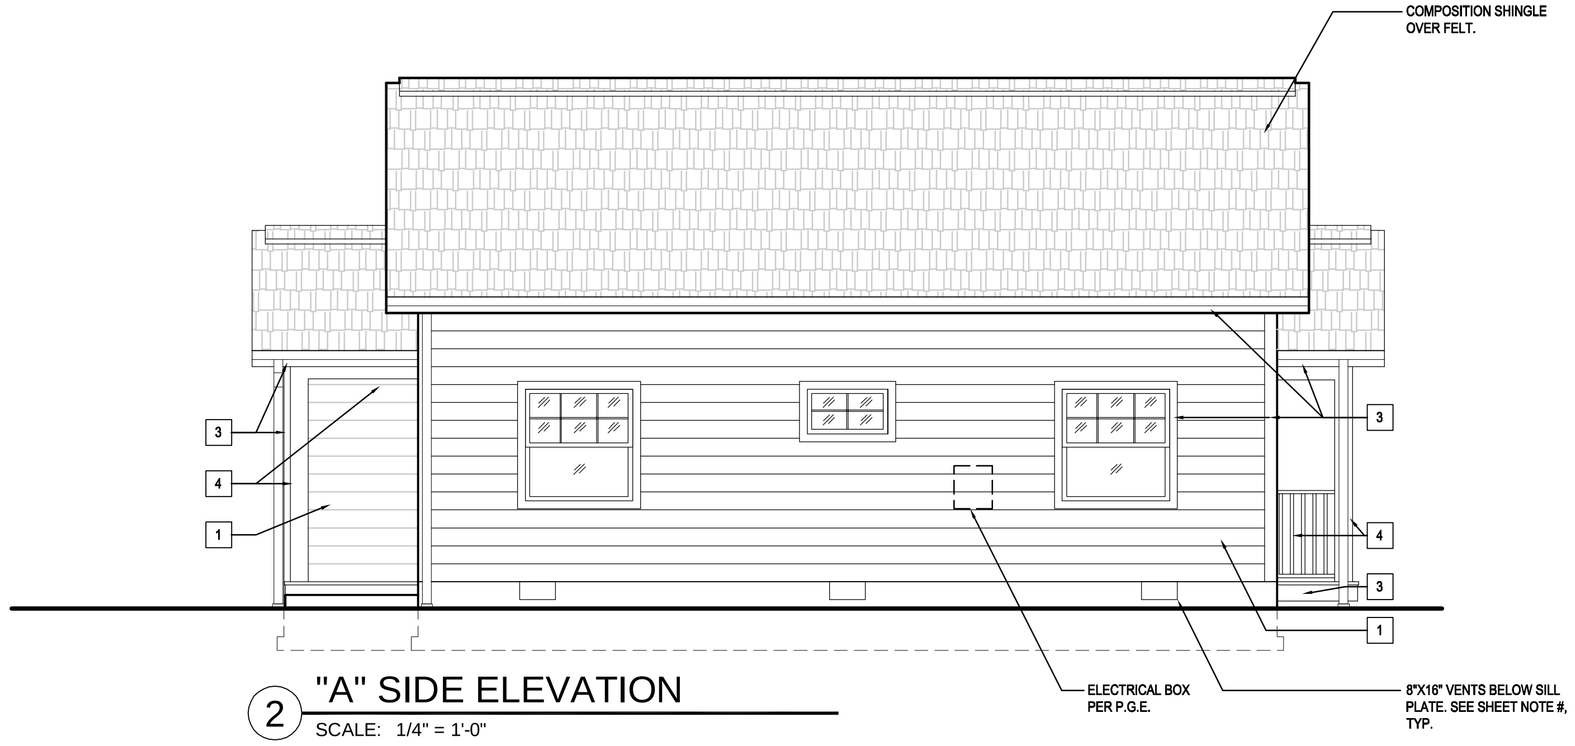

2 "A" SIDE ELEVATION

SCALE: 1/4" = 1'-0"

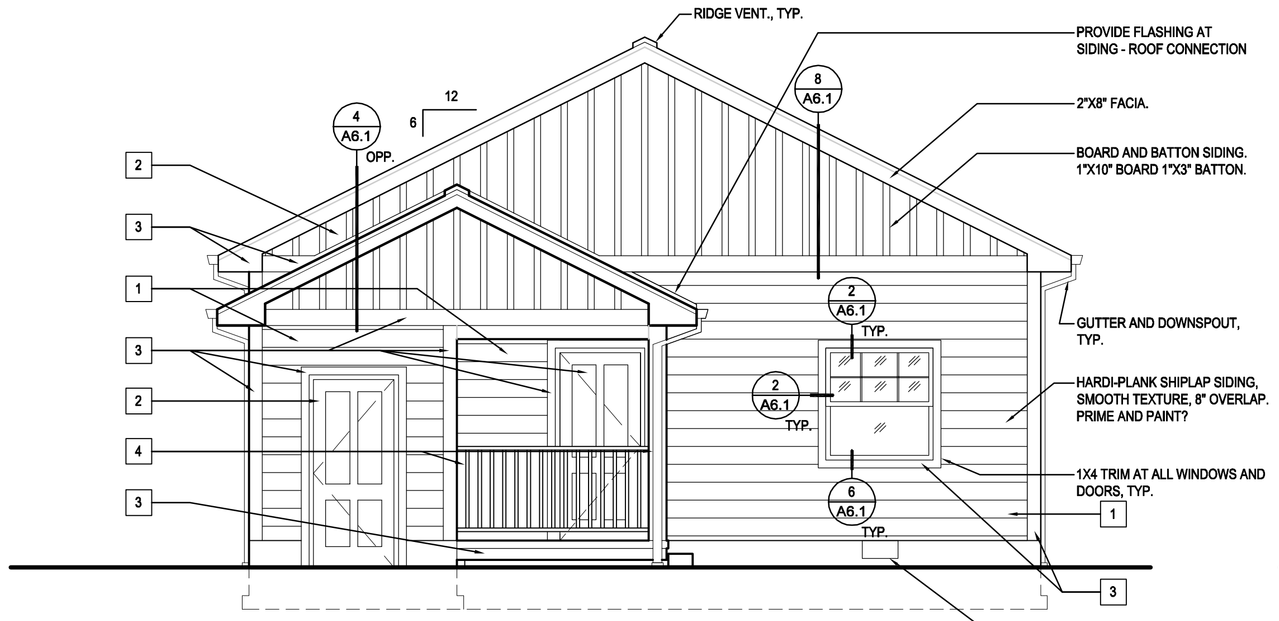

3 "A" REAR ELEVATION

SCALE: 1/4" = 1'-0"

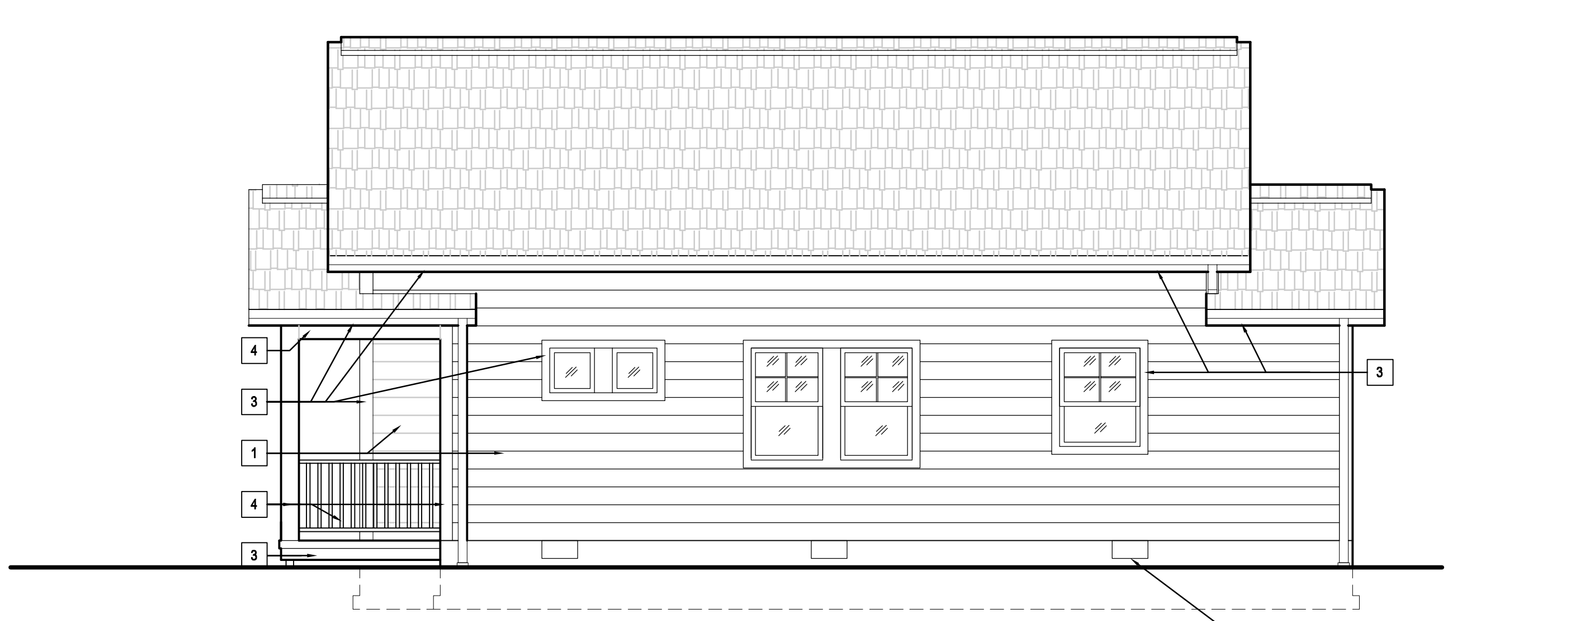

4 "A" SIDE ELEVATION

SCALE: 1/4" = 1'-0"

PAINT COLOR SCHEDULE

NO.	LOT 237	LOT 239	LOT 241	REMARKS
1	HALATION 8521W	SPANISH GOLD 7745D	SHIRE FIELDS 8172W	MILLER PAINT
2	DOWNING SLATE 8523M	TATTERSALL BROWN 8215D	FENLAND 8174M	MILLER PAINT
3	ROCK GARDEN 8525D	WINESTAIN 8386N	WILD GRASSES 8175D	MILLER PAINT
4	GLAMOUR GRAY 8520W	PICKET WHITE CW0600W	PICKET WHITE CW0600W	MILLER PAINT

NOTES;

SINGLE FAMILY RESIDENCES
BLOCK 22, LOTS 237, 238, 239, 241, & 242

NEW COLUMBIA DEVELOPMENT
PORTLAND, OR

PORTLAND Habitat for Humanity®

1478 NE KILLINGSWORTH ST.
PORTLAND, OR 97211
PHONE: 503.287.9529
FAX: 503.287.4649

MULVANNY G2 ARCHITECTURE

601 SW SECOND AVE | SUITE 1200
PORTLAND, OR | 97204
t 503.223.8030 | f 503.223.8381

MulvannyG2.com

PERMIT SET
01.10.07

BRIAN R. FLEENER, ARCHITECT

© MulvannyG2 Architecture:
All rights reserved. No part of this document may be reproduced in any form or by any means without permission in writing from MulvannyG2 Architecture.

△	DATE	DESCRIPTION

06-0417-01
PM: BRIAN BENNETT
DRAWN:

TYPE A
ELEVATIONS

A4.1