DOOR SCHEDULE

		DOOR			FRAME	
NO.	SIZE	TYPE	MAT.	FIN.	MAT.	FIN.
101	3'-0" X 7'-0"	A	MTL.	PTD.	MTL.	PTD.
102	2'-10" X 6'-8"	B	WD.	PTD.	WD.	PTD.
102A	10'-2 1/2" X 6'-8"	C	WD.	PTD.	WD.	PTD.
103	2'-10" X 6'-8"	B	WD.	PTD.	WD.	PTD.
103A	3'-4" X 6'-8"	D	WD.	PTD.	WD.	PTD.
104	2'-10" X 6'-8"	B	WD.	PTD.	WD.	PTD.
105	3'-0" X 7'-0"	A	MTL.	PTD.	MTL.	PTD.
105A	3'-0" X 5'-2"	D	MTL.	PTD.	MTL.	PTD.
105B	3'-0" X 5'-0"	D	MTL.	PTD.	MTL.	PTD.
106	2'-10" X 6'-8"	B	WD.	PTD.	WD.	PTD.
106A	5'-2" X 6'-8"	C	WD.	PTD.	WD.	PTD.
107	2'-10" X 6'-8"	B	WD.	PTD.	WD.	PTD.
107A	5'-8" X 6'-8"	C	WD.	PTD.	WD.	PTD.
108	2'-10" X 6'-8"	B	WD.	PTD.	WD.	PTD.
111	1'-10" X 6'-8"	D	WD.	PTD.	WD.	PTD.
112	3'-0" X 7'-0"	A	MTL.	PTD.	MTL.	PTD.

NOTES:
1. EXT. DOORS ARE 1-3/4" THICK & INT. DOORS ARE 1-3/8" THICK TYP.

DOOR TYPES

A	INSULATED METAL EXTERIOR DOOR (SEE A4.1 FOR ELEVS.)
B	HOLLOW CORE WOOD INTERIOR DOOR
C	HOLLOW CORE WOOD BYPASS DOOR
D	HOLLOW CORE WOOD BIFOLD DOOR

WINDOW SCHEDULE

NO.	SIZE	TYPE	REMARKS
101A	3'-2" X 4'-3 1/2"	SINGLE HUNG	PROVIDE SCREEN
101B	3'-2" X 4'-3 1/2"	SINGLE HUNG	PROVIDE SCREEN
101C	4'-0 1/2" X 4'-0"	SINGLE HUNG	PROVIDE SCREEN
101D	4'-0 1/2" X 4'-0"	SINGLE HUNG	PROVIDE SCREEN
102A	4'-6" X 4'-0"	SINGLE HUNG	PROVIDE SCREEN
103	4'-0" X 4'-0"	SINGLE HUNG	PROVIDE SCREEN
104	3'-0" X 2'-0"	SINGLE HUNG	PROVIDE SCREEN
106A	3'-10" X 4'-0"	SINGLE HUNG	PROVIDE SCREEN
106B	3'-6" X 4'-7"	SINGLE HUNG	PROVIDE SCREEN
107	3'-6" X 4'-7"	SINGLE HUNG	PROVIDE SCREEN
108	2'-0" X 3'-9"	FIXED	
109A	3'-6" X 3'-9"	FIXED	
110A	2'-8" X 4'-7"	SINGLE HUNG	PROVIDE SCREEN
110B	2'-8" X 4'-3 1/2"	SINGLE HUNG	PROVIDE SCREEN
110C	2'-8" X 4'-3 1/2"	SINGLE HUNG	PROVIDE SCREEN

NOTES:
1. PROVIDE TEMPERED GLASS UNITS WHERE REQ'D BY CODE.
2. EXTERIOR WINDOW HEADS ARE 7'-0" ABOVE FLOOR
3. ALL WINDOWS TO BE VINYL FRAMED, LOW E, INSULATED UNITS

NOTES:

1. DIMENSIONS ARE TO FACE OF STUD & CENTER OF OPENING UNLESS NOTED OTHERWISE.
2. EXT. FACE OF STUD = EXT. FACE OF FOUNDATION WALL.
3. ALL INTERIOR PARTITIONS ARE 2X4 STUDS WITH 1/2" GYP. BD. ON EA. SIDE UNLESS NOTED OTHERWISE.
4. ALL EXT. WALLS ARE 2X6 STUDS

KEY NOTES:

1 DOWNSPOUT LOCATION

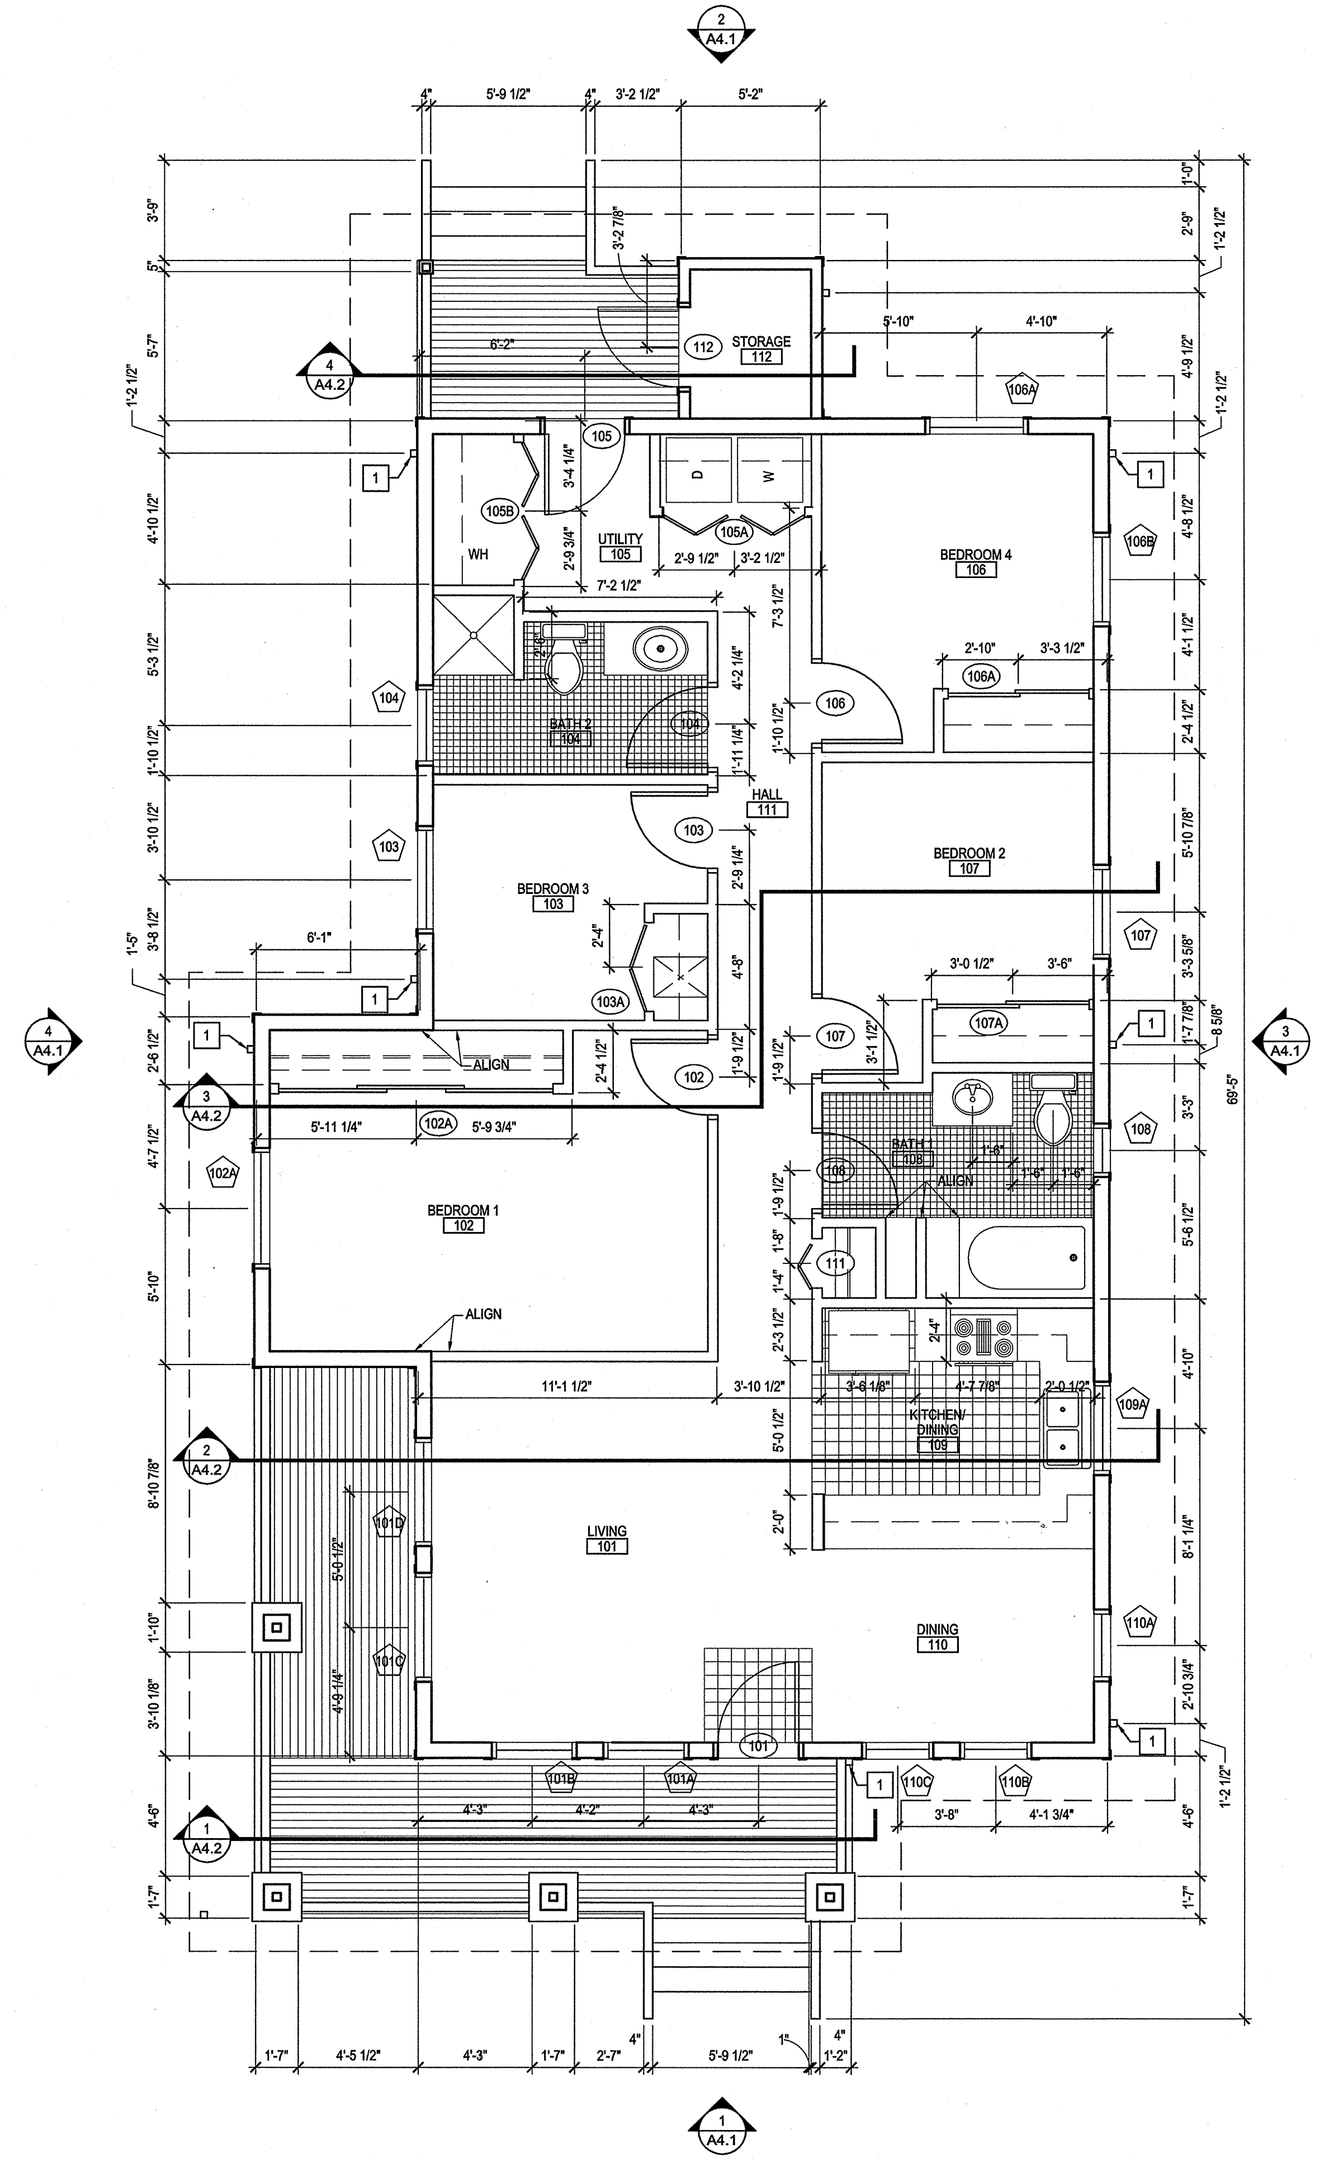

1 TYPE C FLOOR PLAN
SCALE: 1/4" = 1'-0"

SINGLE FAMILY RESIDENCE
BLOCK 22, LOT 240

NEW COLUMBIA DEVELOPMENT
PORTLAND, OR

PORTLAND Habitat for Humanity®

1478 NE KILLINGSWORTH ST.
PORTLAND, OR 97211
PHONE: 503.287.9529
FAX: 503.287.4649

MULVANNY G2 ARCHITECTURE

601 SW SECOND AVE | SUITE 1200
PORTLAND, OR | 97204
t 503.223.8030 | f 503.223.8381

MulvannyG2.com

PERMIT SET
05.15.07

0 1' 2' 4' 8'
1/4" = 1'-0"

BRIAN R. FLEENER, ARCHITECT

REGISTERED ARCHITECT
3720
BRIAN R. FLEENER
5.15.07
PORTLAND, OR
STATE OF OREGON

© MulvannyG2 Architecture:
All rights reserved. No part of this document may be reproduced in any form or by any means without permission in writing from MulvannyG2 Architecture.

△	DATE	DESCRIPTION

06-0417-01
PM: BRIAN BENNETT
DRAWN:

TYPE C FLOOR
FLOOR PLAN

A2.1