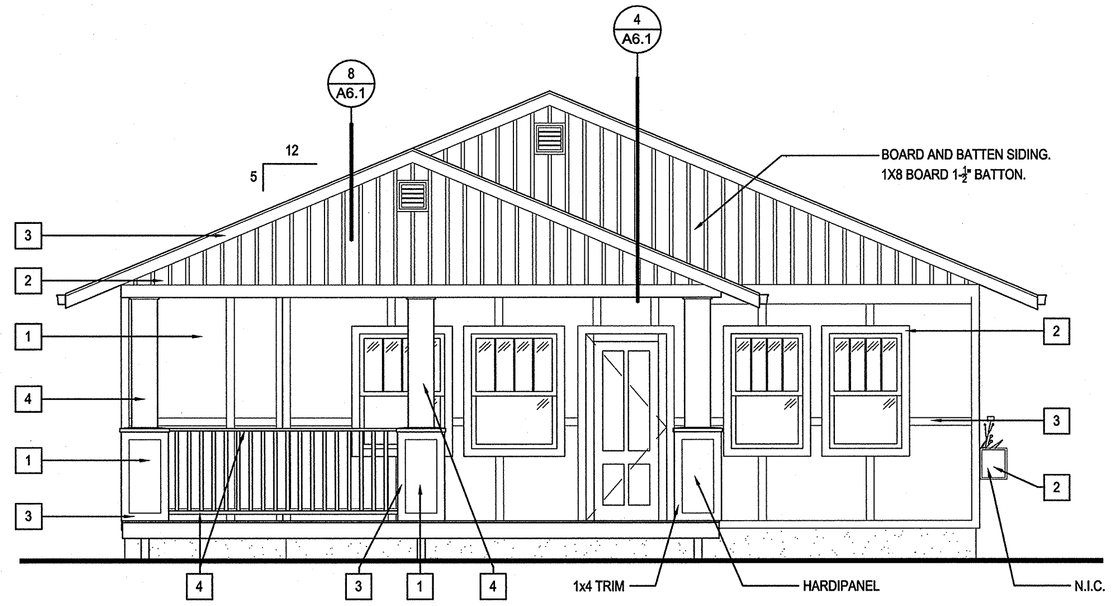

1 "C" EAST ELEVATION
SCALE: 1/4" = 1'-0"

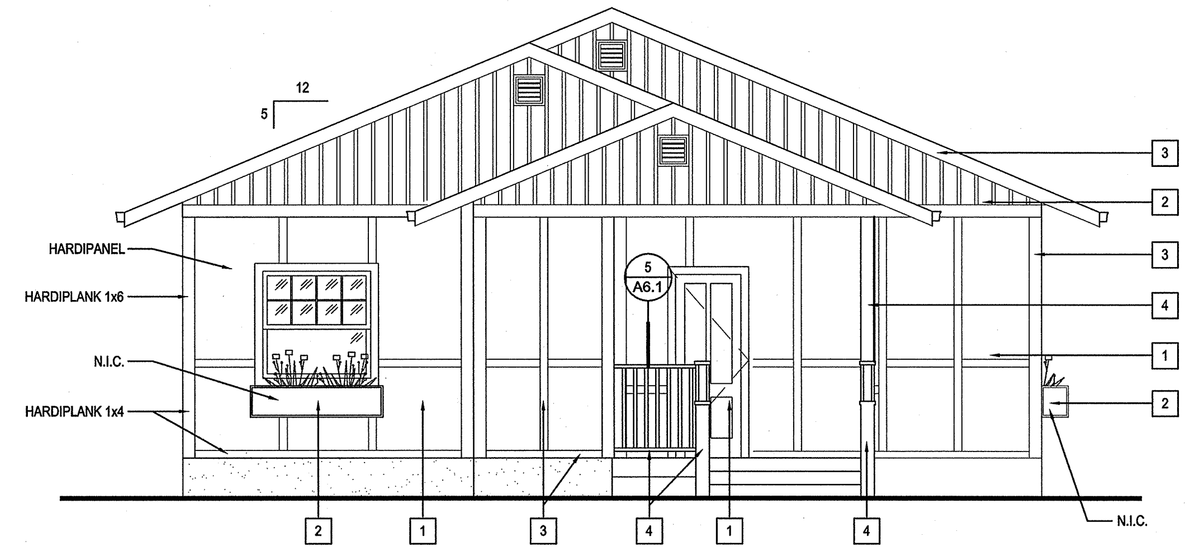

2 "C" WEST ELEVATION
SCALE: 1/4" = 1'-0"

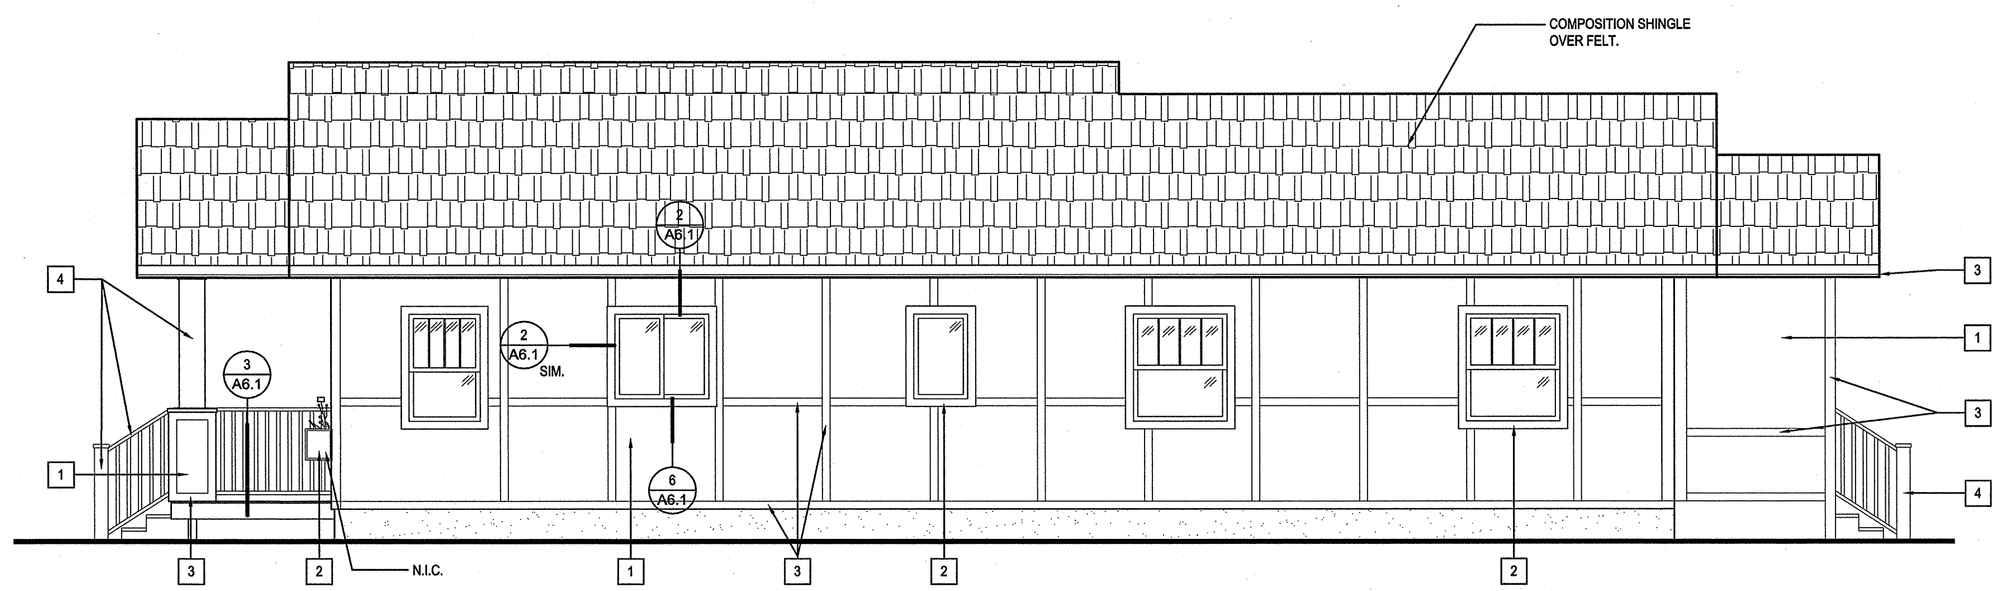

3 "C" NORTH ELEVATION
SCALE: 1/4" = 1'-0"

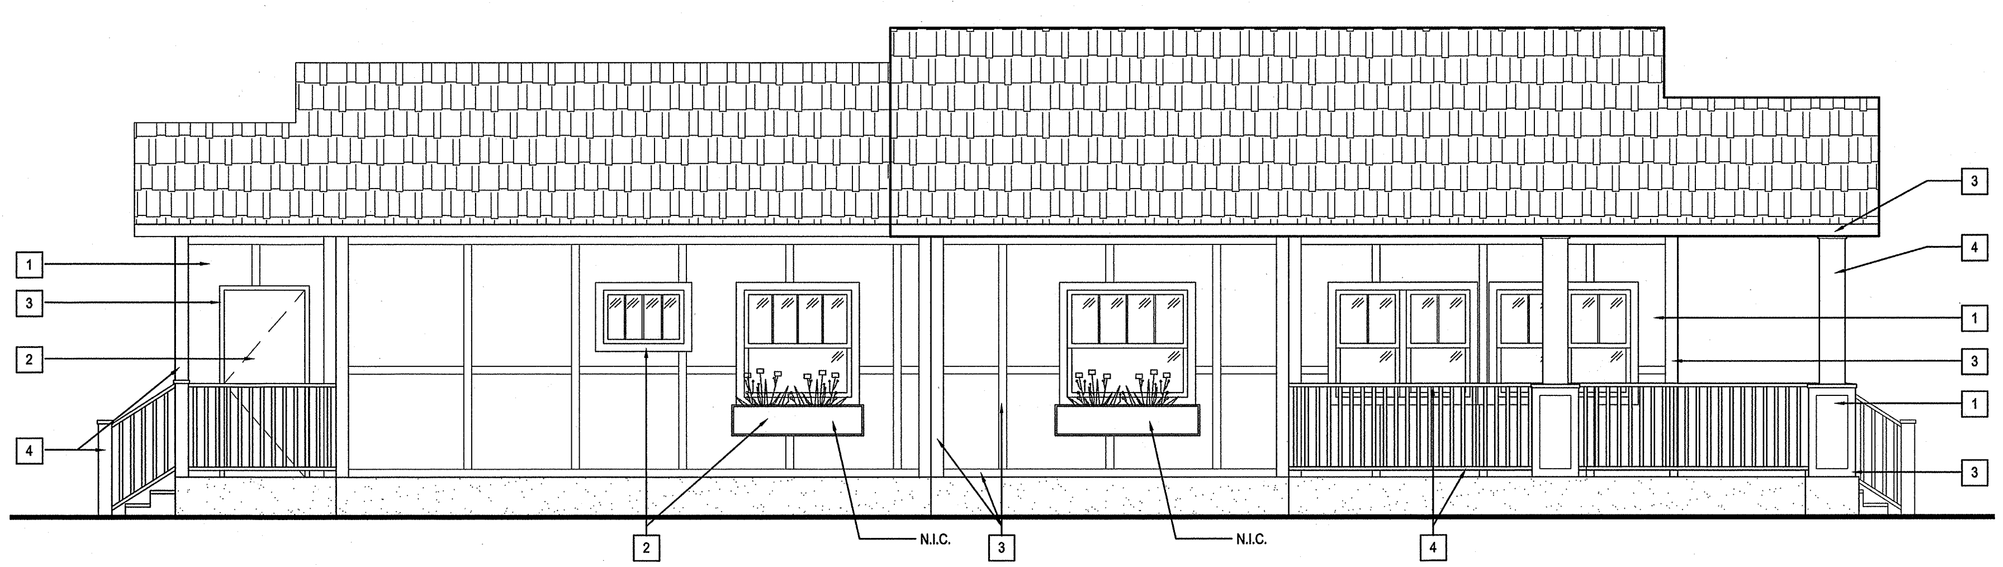

4 "C" SOUTH ELEVATION
SCALE: 1/4" = 1'-0"

PAINT COLOR SCHEDULE

NO.	LOT 237	REMARKS
1	PLANTATION BEIGE 8213M	MILLER PAINT
2	TATTERSALL BROWN 8251D	MILLER PAINT
3	SANDY LANE 8211W	MILLER PAINT
4	PICKET WHITE CW056W	MILLER PAINT

NOTES:

SINGLE FAMILY RESIDENCE
BLOCK 22, LOT 240

NEW COLUMBIA DEVELOPMENT
PORTLAND, OR

PORTLAND Habitat for Humanity®

1478 NE KILLINGSWORTH ST.
PORTLAND, OR 97211
PHONE: 503.287.9529
FAX: 503.287.4649

MULVANNY G2 ARCHITECTURE

601 SW SECOND AVE | SUITE 1200
PORTLAND, OR | 97204
t 503.223.8030 | f 503.223.8381

MulvannyG2.com

PERMIT SET
05.15.07

BRIAN R. FLEENER, ARCHITECT

REGISTERED ARCHITECT
3720
BRIAN R. FLEENER
5-15-07
PORTLAND, OR
STATE OF OREGON

© MulvannyG2 Architecture:
All rights reserved. No part of this document may be reproduced in any form or by any means without permission in writing from MulvannyG2 Architecture.

△	DATE	DESCRIPTION

06-0417-01
PM: BRIAN BENNETT
DRAWN:

TYPE C
EXTERIOR
ELEVATIONS

A4.1