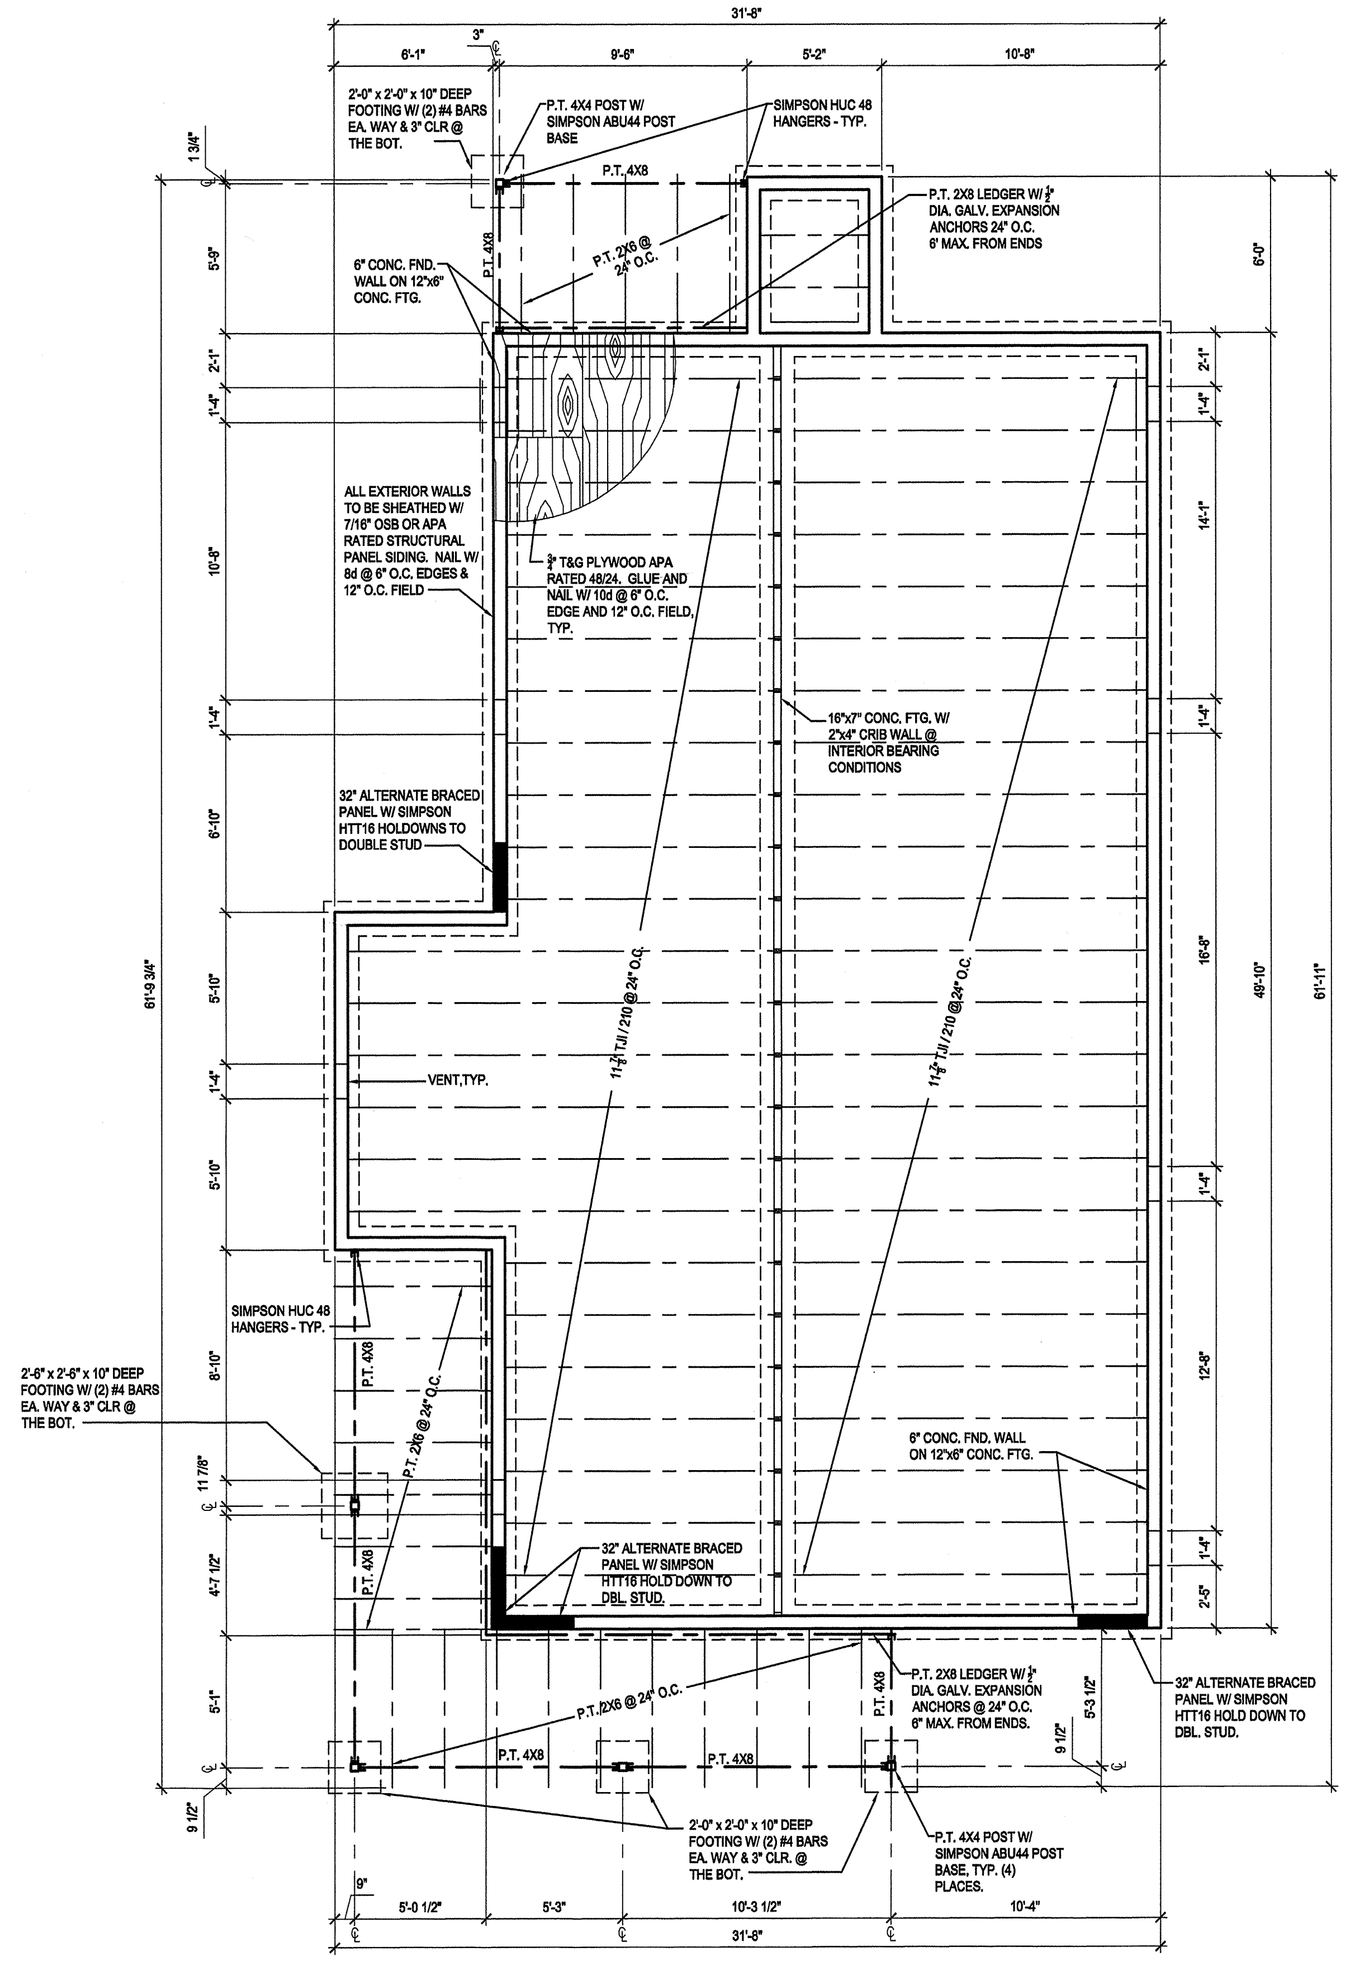

1 TYPE C FOUNDATION AND FLOOR FRAMING PLAN

SCALE: 1/4" = 1'-0"

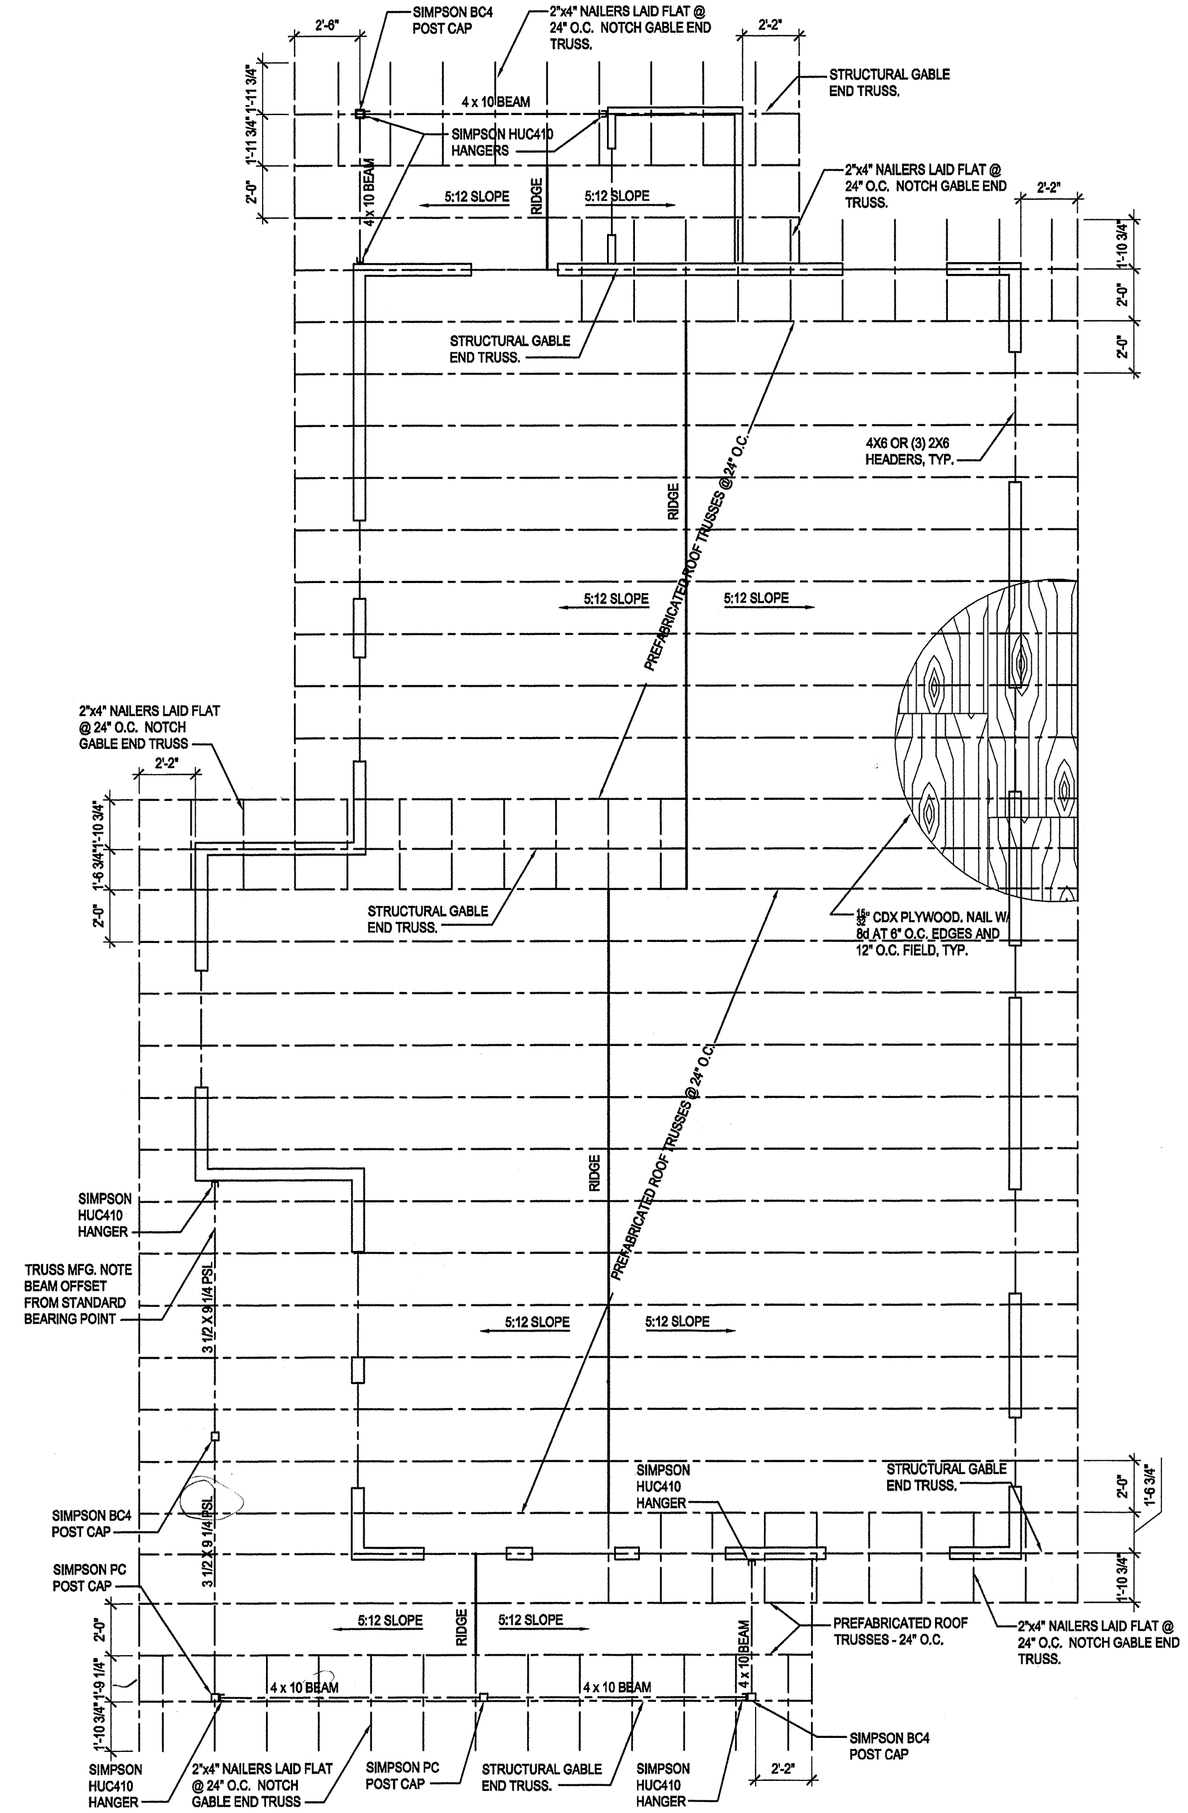

2 TYPE C ROOF FRAMING PLAN

SCALE: 1/4" = 1'-0"

SHEET NOTES:

1. DIMENSIONS ARE TO FACE OF STUD & CENTER OF OPENING UNLESS NOTED OTHERWISE.
2. EXT. FACE OF STUD = EXT. FACE OF FOUNDATION WALL.

SINGLE FAMILY RESIDENCE
LOT 240

NEW COLUMBIA DEVELOPMENT
PORTLAND, OR

PORTLAND Habitat for Humanity®

1478 NE KILLINGSWORTH ST.
PORTLAND, OR 97211
PHONE: 503.287.9529
FAX: 503.287.4649

WDY
Structural · Civil Engineers
6443 SW Beaverton-Hillsdale Hwy, suite 210
Portland, Oregon 97221
ph:503.203.8111 fx:503.203.8122
www.wdyl.com

PERMIT SET
05.09.07

0 1' 2' 4' 8'
1/4" = 1'-0"

JAMES GIPE, P.E.

STRUCTURAL REGISTERED PROFESSIONAL ENGINEER 52799 OREGON JAN. 14, 2005 JAMES D. GIPE

EXPIRES: 06-30-2007

△	DATE	DESCRIPTION

06-0417-01
PM:
DRAWN:

TYPE C FOUNDATION, FLOOR AND ROOF FRAMING PLANS

S2.1